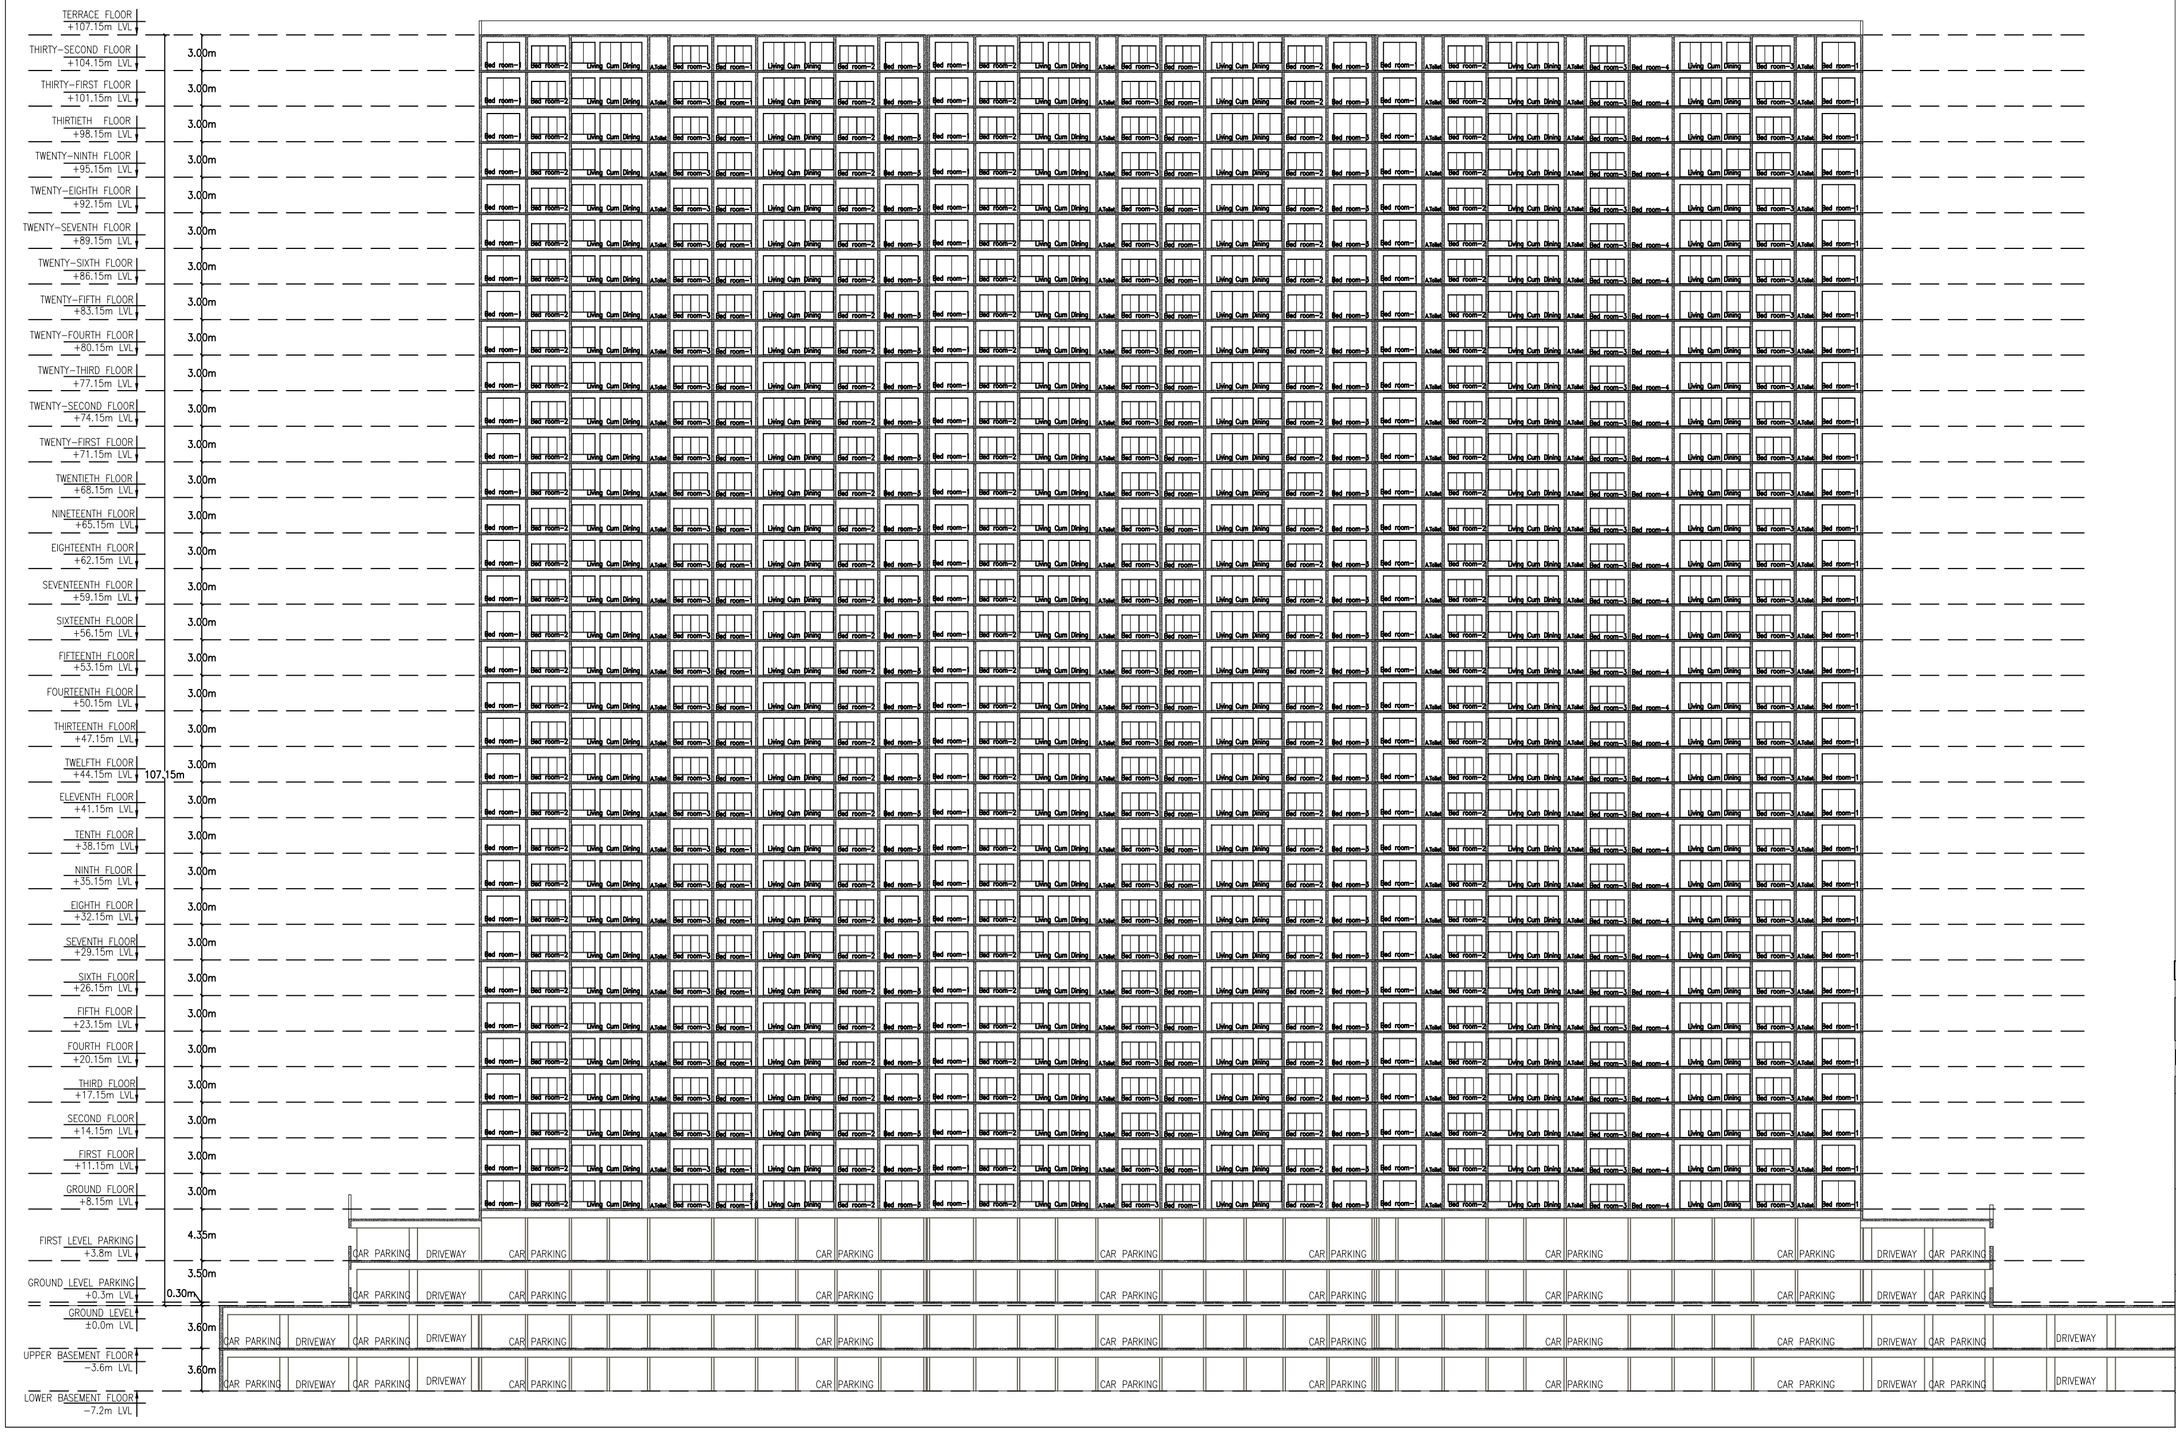

NOTE : FURNITURE'S ARE INDICATIVE ONLY, NOT IN SCOPE.

NOTE : FOR DETAILED SPECIFICATIONS REFER TENDER DOCUMENT

FOR TENDER PURPOSE

AUTHORIZED CLIENT:

BANGALORE DEVELOPMENT AUTHORITY
OFFICE OF THE EXECUTIVE ENGINEER
T.CHOWDAIAH ROAD, KUMARAPARK WEST,
BENGALURU – 560020

PROJECT TITLE:
PROPOSED CONSTRUCTION OF 3 & 3+DH BHK HOUSING,
4 & 4=DH BHK & RECREATION CENTER
PROJECT AT SY NO
KALLATHAMANAHALLI BANGALORE NORTH, BANGALORE

DRAWING TITLE:
SECTION – AA

SIZE-A3	DATE: 15/04/2025
DRAWING NUMBER	REV
A-13	T0